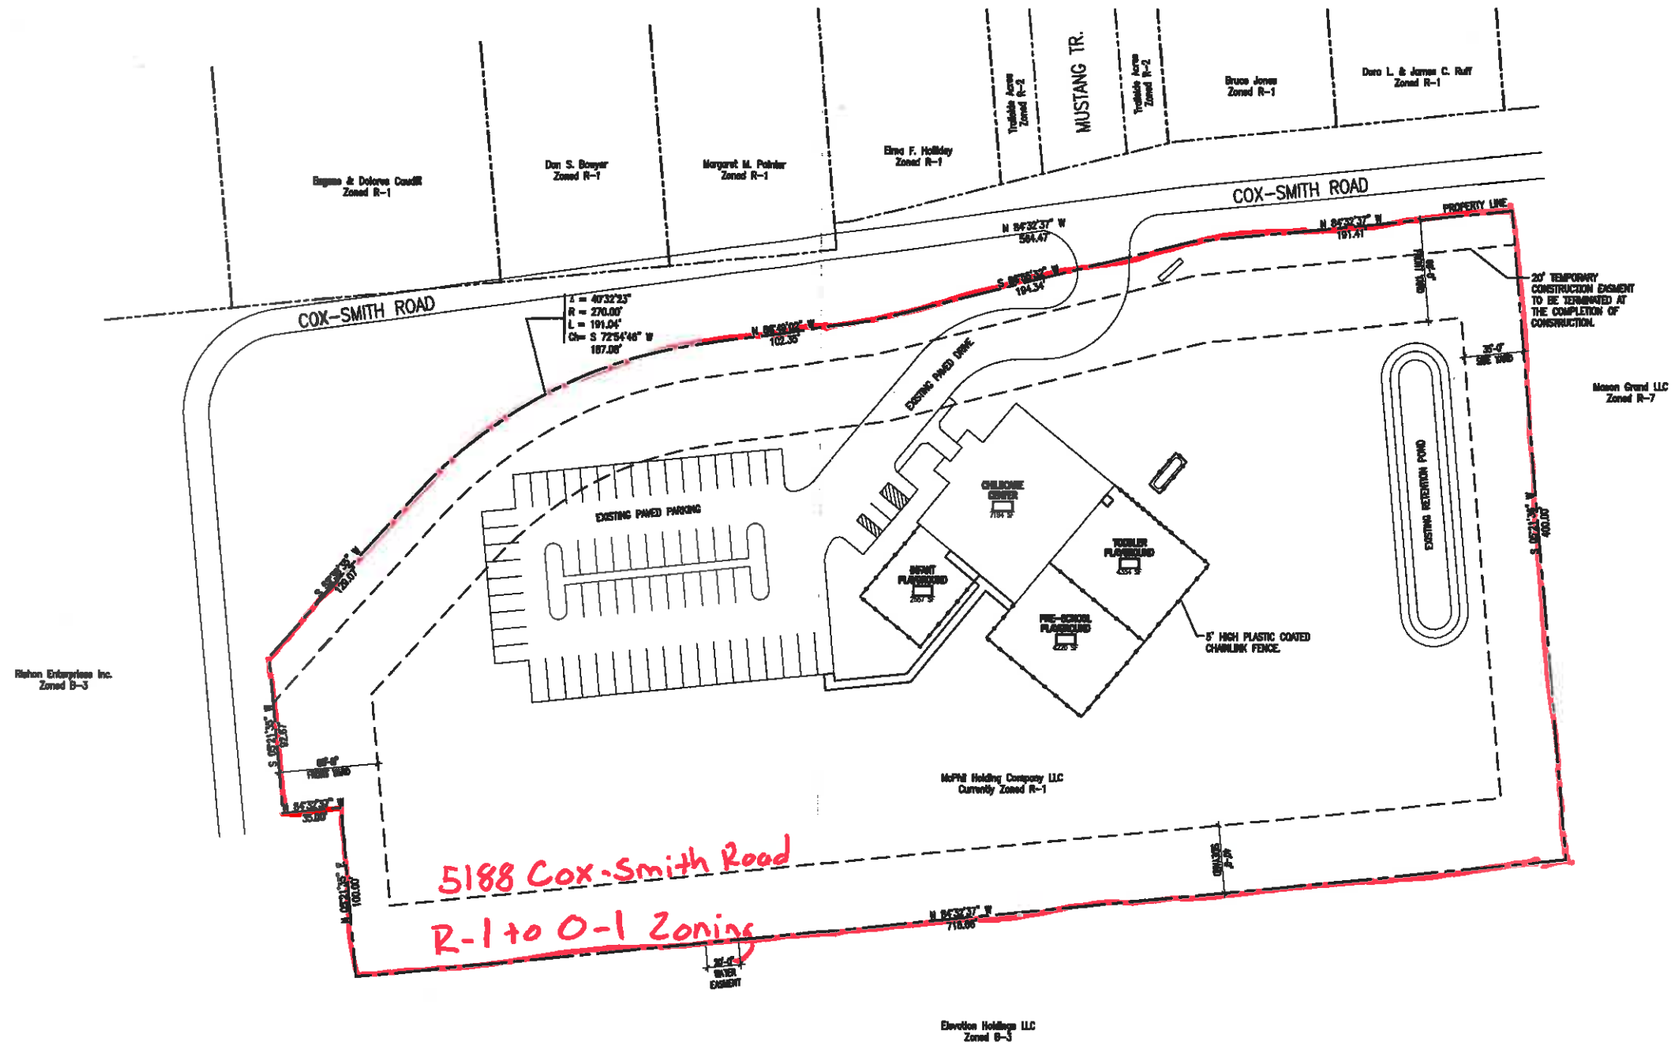

SITE PLAN
SCALE: 1" = 40'-0"

EXHIBIT "A"
PAGE 1 OF 1

endeavor LEARNING CENTER
5188 COX-SMITH ROAD
MASON, OHIO 45040

Drawing Issue:
PROPOSED RE-ZONING PLAT

No.	Date	Description

Drawing Title:
SITE PLAN

Job No:
CAD File:
Scale: 1" = 40'-0"
Date: 12.22.13
Sheet

1 OF 1